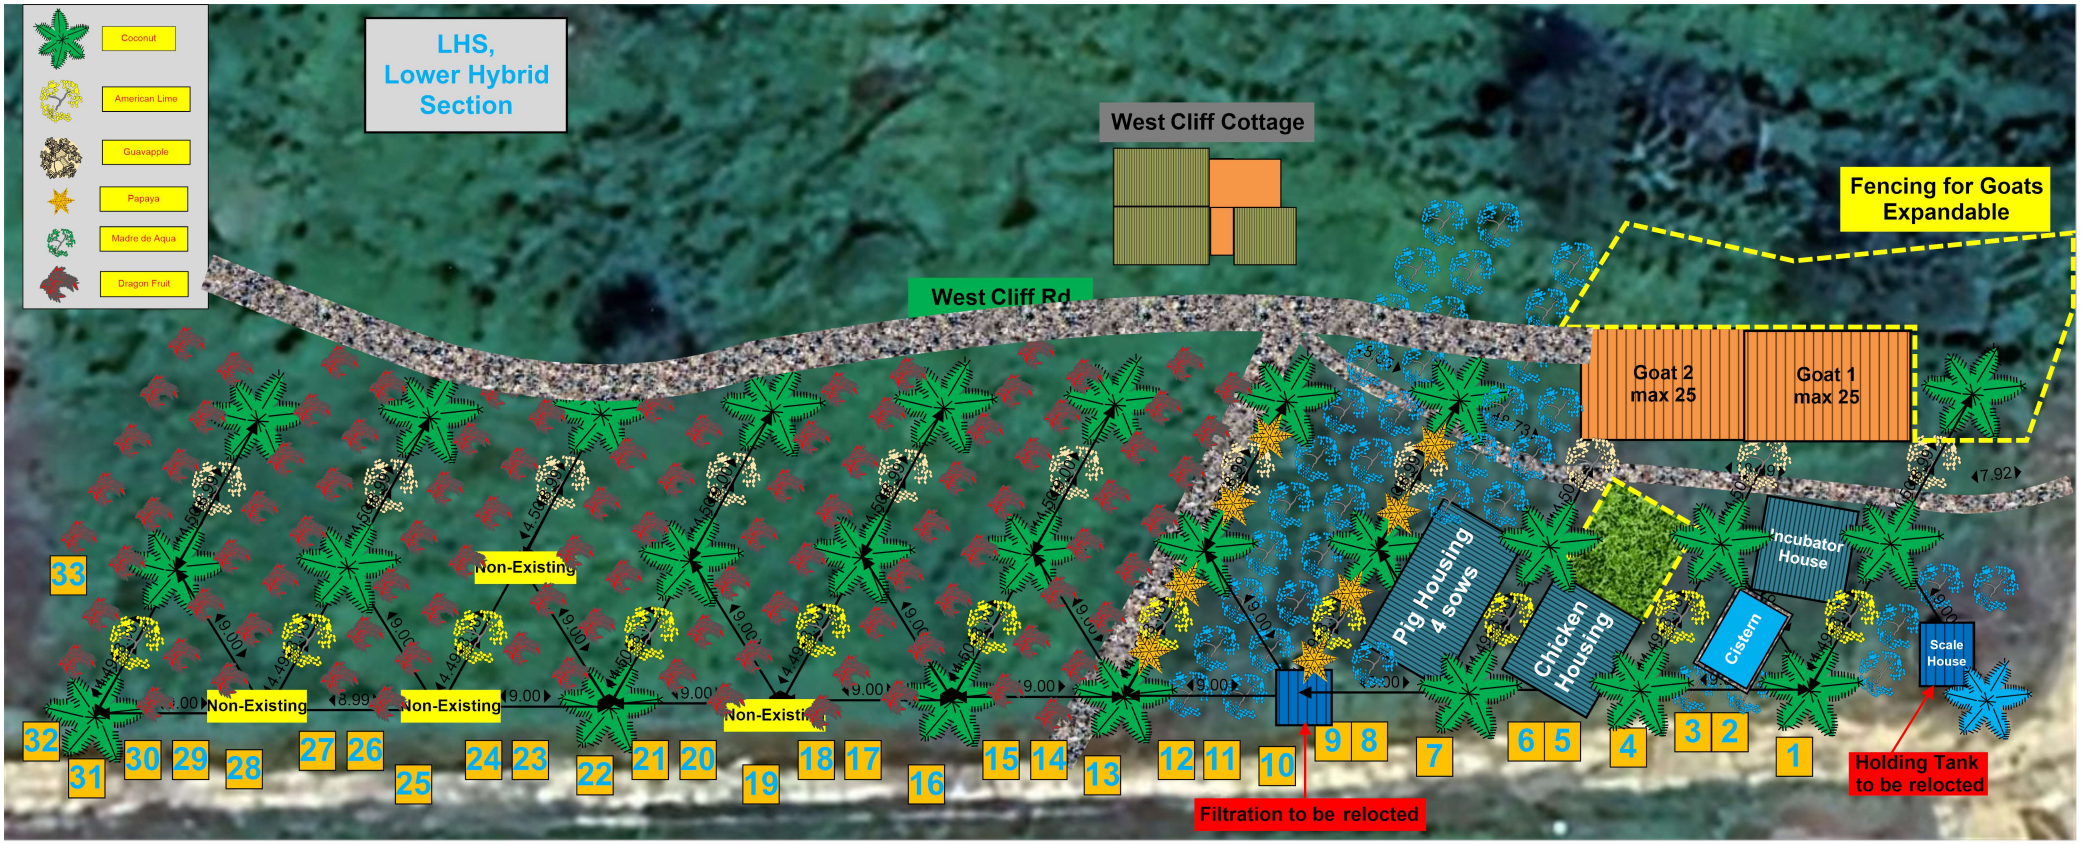
LHS,
Lower Hybrid
Section
Coconut
American Lime
Guavapple
Papaya
Madre de Aqua
Dragon Fruit
West Cliff Cottage
West Cliff Rd
Fencing for Goats
Expandable
Goat 2
max 25
Goat 1
max 25
Pig Housing
4 sows
Chicken
Housing
Incubator
House
Cistern
Scale
House
Non-Existing
Non-Existing
Non-Existing
Non-Existing
Filtration to be relocted
Holding Tank
to be relocted
1
2
3
4
5
6
7
8
9
10
11
12
13
14
15
16
17
18
19
20
21
22
23
24
25
26
27
28
29
30
31
32
33